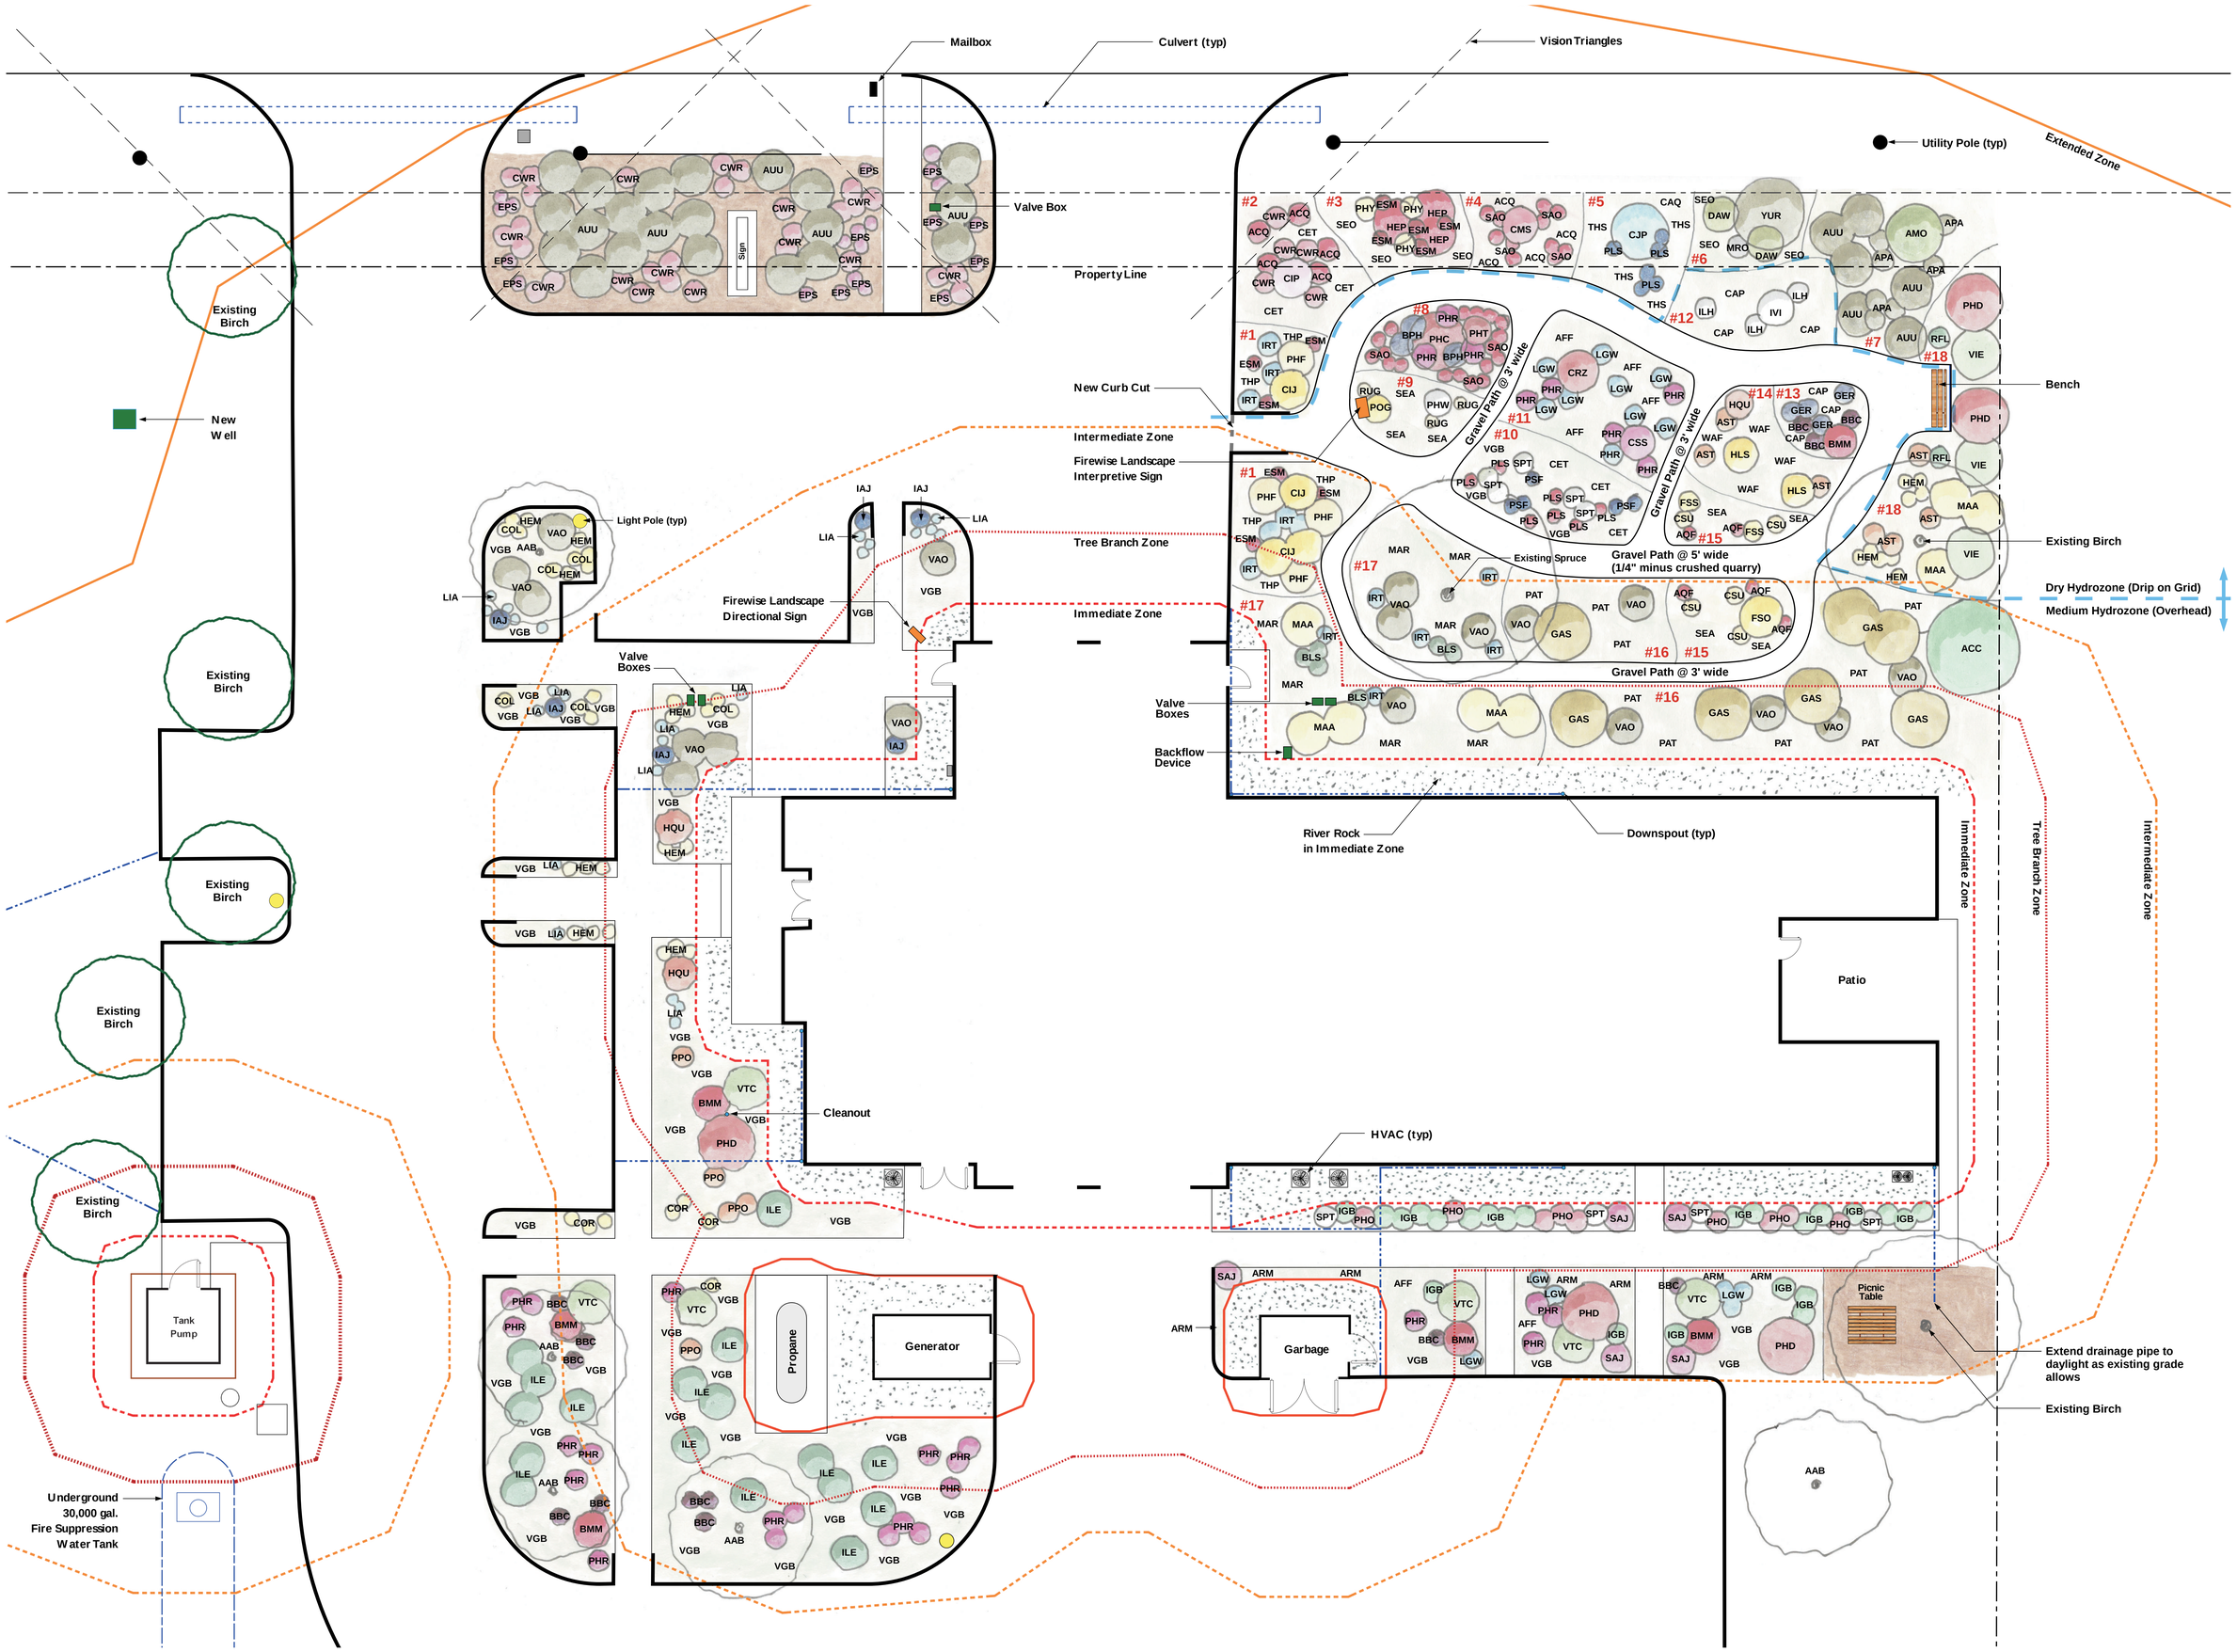

Owen Dell & ASSOCIATES LLC
LANDSCAPE ARCHITECTURE

REGISTERED LANDSCAPE ARCHITECT
798
Owen Dell
OREGON
06/27/13

Expires 6/30/26

N
W E S

Scale: 1/8"=1'
1' 4' 8'
(orig. size 30"x42")

All drawings, specifications, and other aspects represented herein are and shall remain the property of Owen Dell & Associates Architect. No part thereof shall be copied or used in connection with any other work or project without the written consent of the Landscape Architect.

DESIGN BY:
Owen Dell, RLA, ASLA
Jeff Ard, BLA

DRAFTING BY:
Owen Dell, RLA, ASLA
Jeff Ard, BLA

544 NW Lewisburg Road
Corvallis, Oregon

October 14, 2025

LOCKE FIRE STATION
FIREWISE LANDSCAPE PLAN